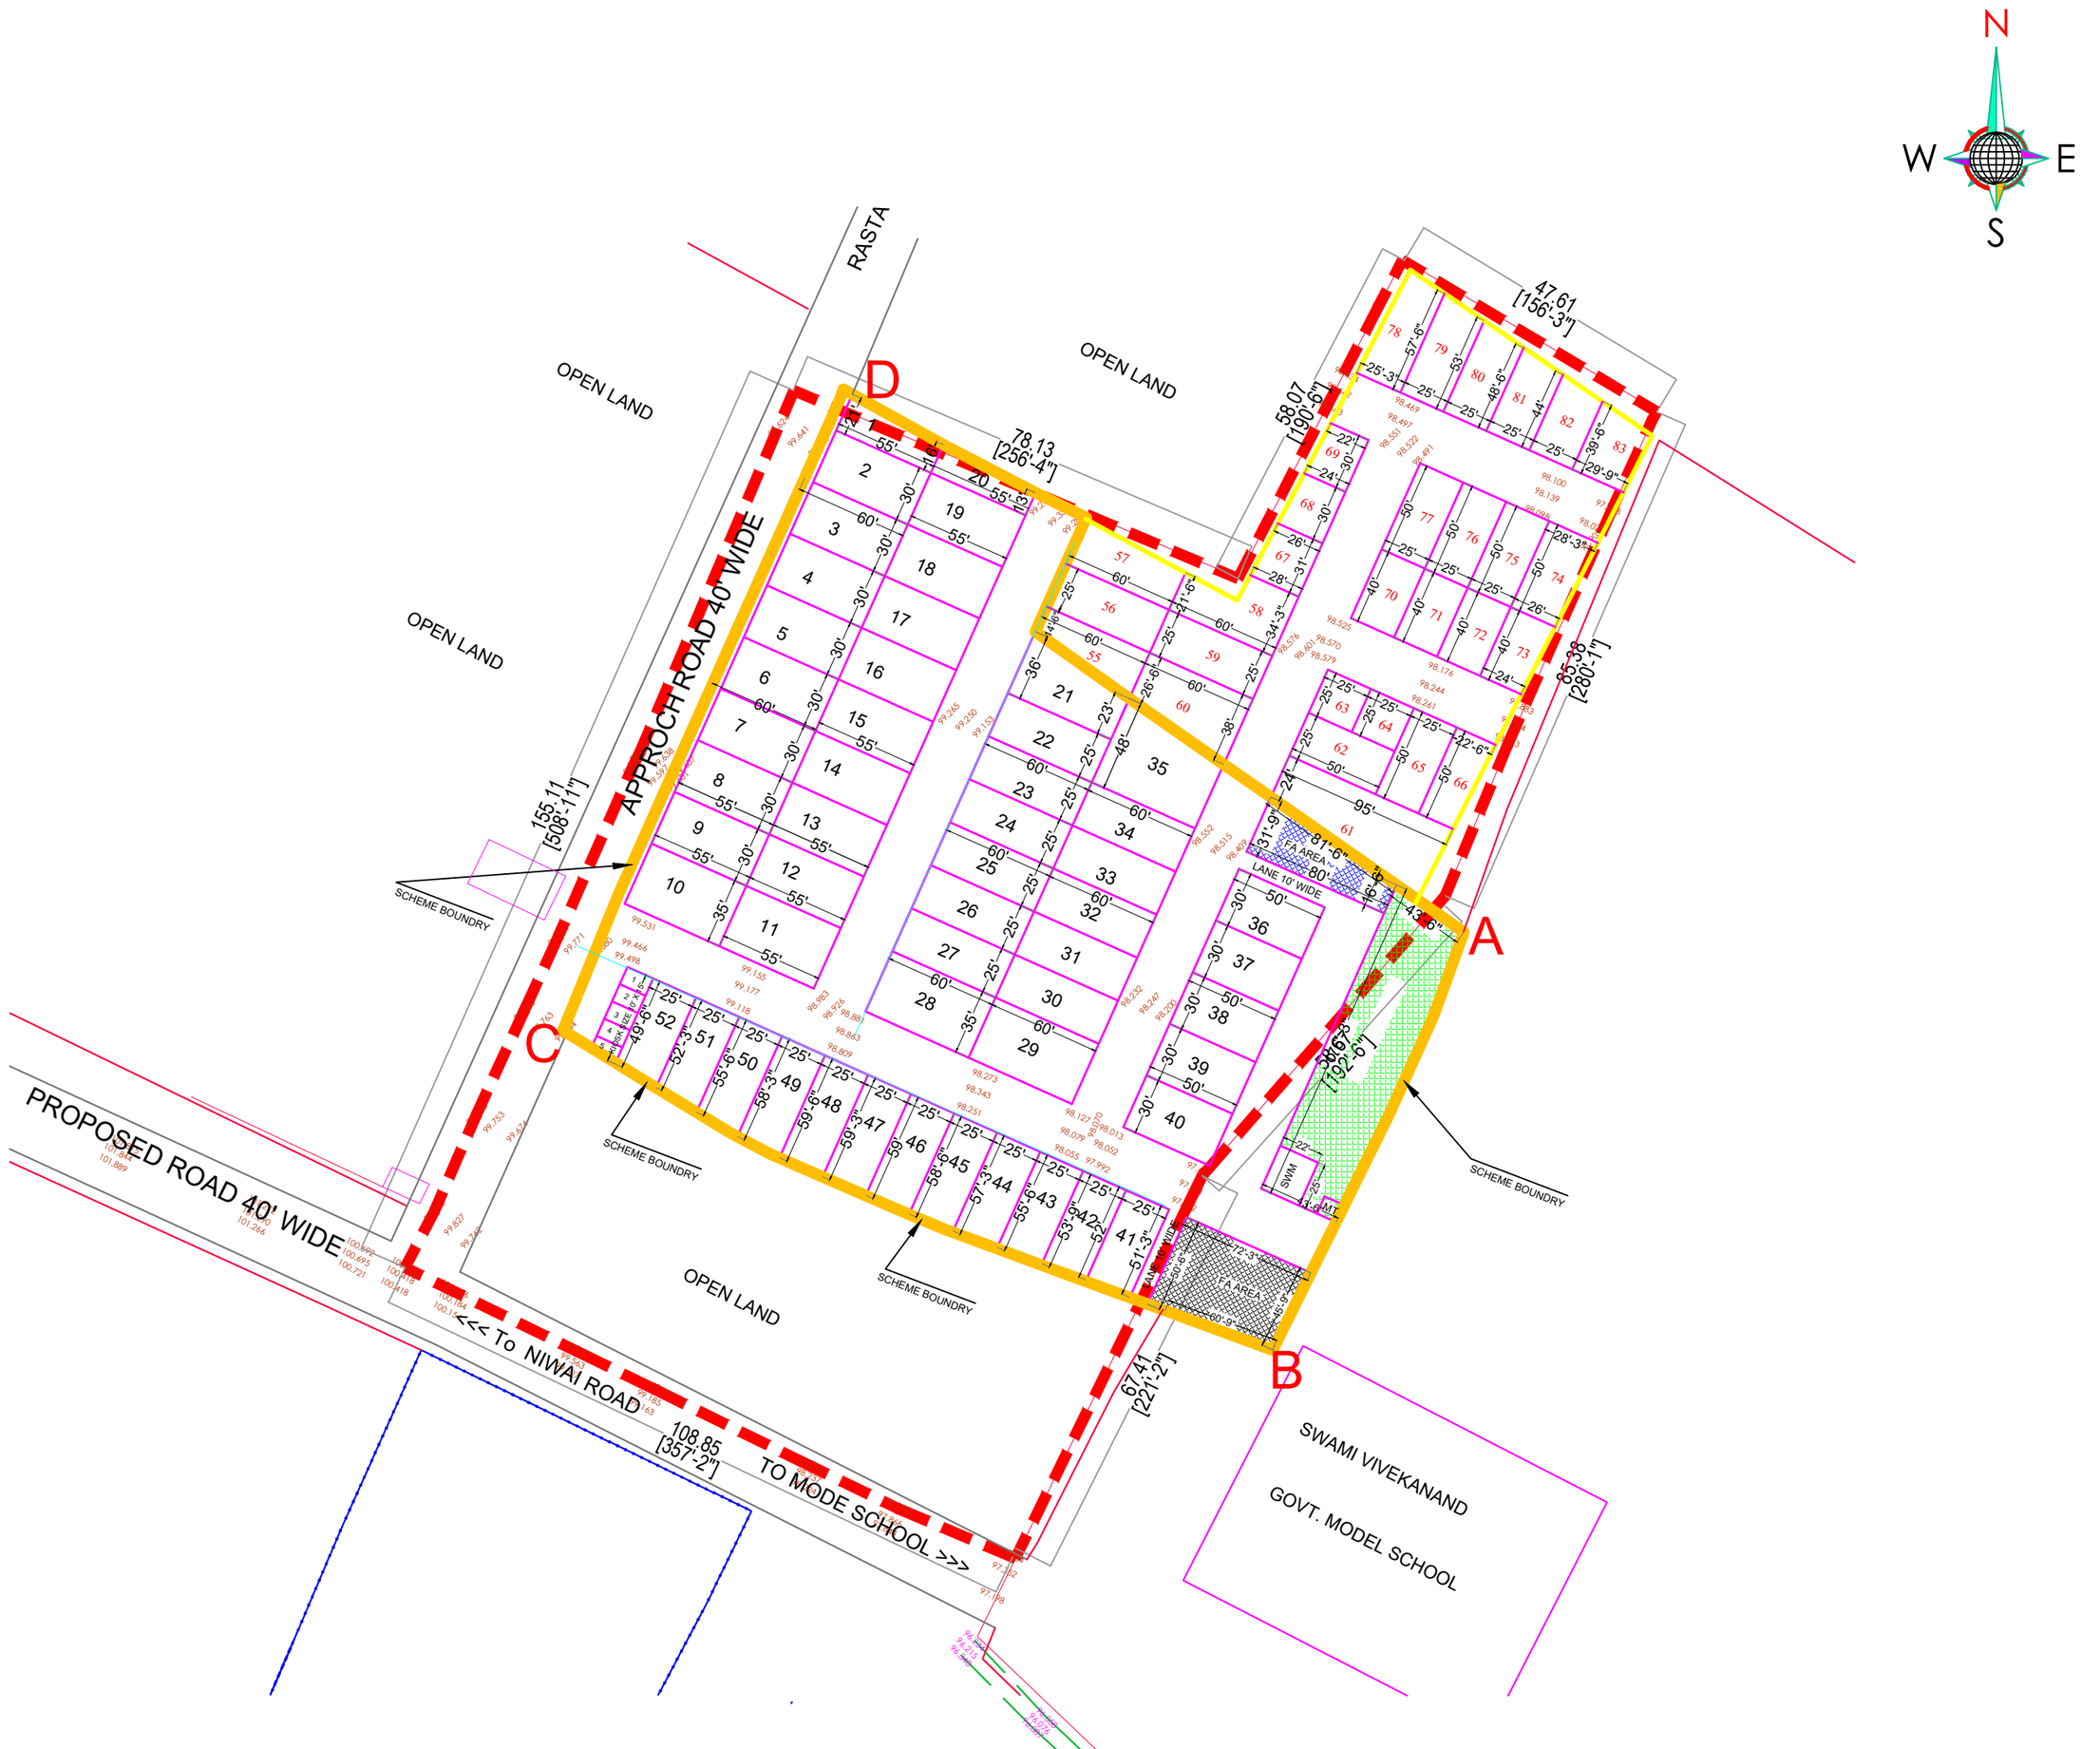

LEGEND:-

PHYSICAL SURVEY OUTER

≈Naapchitra≈

-Naapchitra Consultancy-

Add.- 729, 7th Floor, Mansarovar Plaza, Mansarovar, Jaipur (Raj.) 302020

Mob.- 7742865682, 9785400988

Mail - naapchitraconsultancy@gmail.com

B.T. Road Edge		Direction Arrow		River		Tree		Telephone Line	TP	Manhole		Chabutara		
Gravel Road		Kilometre Stone		Wire Fence		33KV Electric Pole	33KV	Interlock		Statue		Staire		
		Road R.O.W. Pillar		Field Boundary		11KV Electric Pole	11KV	Gas Pipe Line	GAS	Transformer		Chamber		
Electric LT Line		Property Outer		Right Of Way		Electric LT Pole		Water Pipe Line		Bore/Tube Well		Dimansion		8.18 [26'-10"]
Electric Service Line	Elec	Khasra Image		Building/house		Telephone Pole		Petrol Pipe Line		OFC Piller		Khasra Lines		
Ramp		Electric Pole		Compound Wall		Mobile Tower		Retaining Wall		Electrical High Mast		Khasra No.		
Road Center Line				Hut		Well		Railway Track		Sign Board		Roads		
Shoulder Edge		GPS Pillar		Temple		Gate		HT Line		Name Board		Road Text		
Divider/Median		Traverse-St. Point		Mosque		Signal Post		Box Culvert		Street Light pole		Zonal Road		
Foot Path		Hand Pump		Gurdwara		Water Valve		Major Bridge		Shrubs		COMMERCIAL		
Cart Track		Water Tank		Church		Tap		Hill / Valley				SECTOR ROAD		
Drain/Nalla/Canal		Pond/Dame		OFC Cable Line	OFC	Junction Box		Tinshead				GOOGLE IMAGE		
Crematorium										Road Level	0.000	SET BACK		

C:\Users\user\Downloads\NIWAI 13-10-2025 (1).dwg